
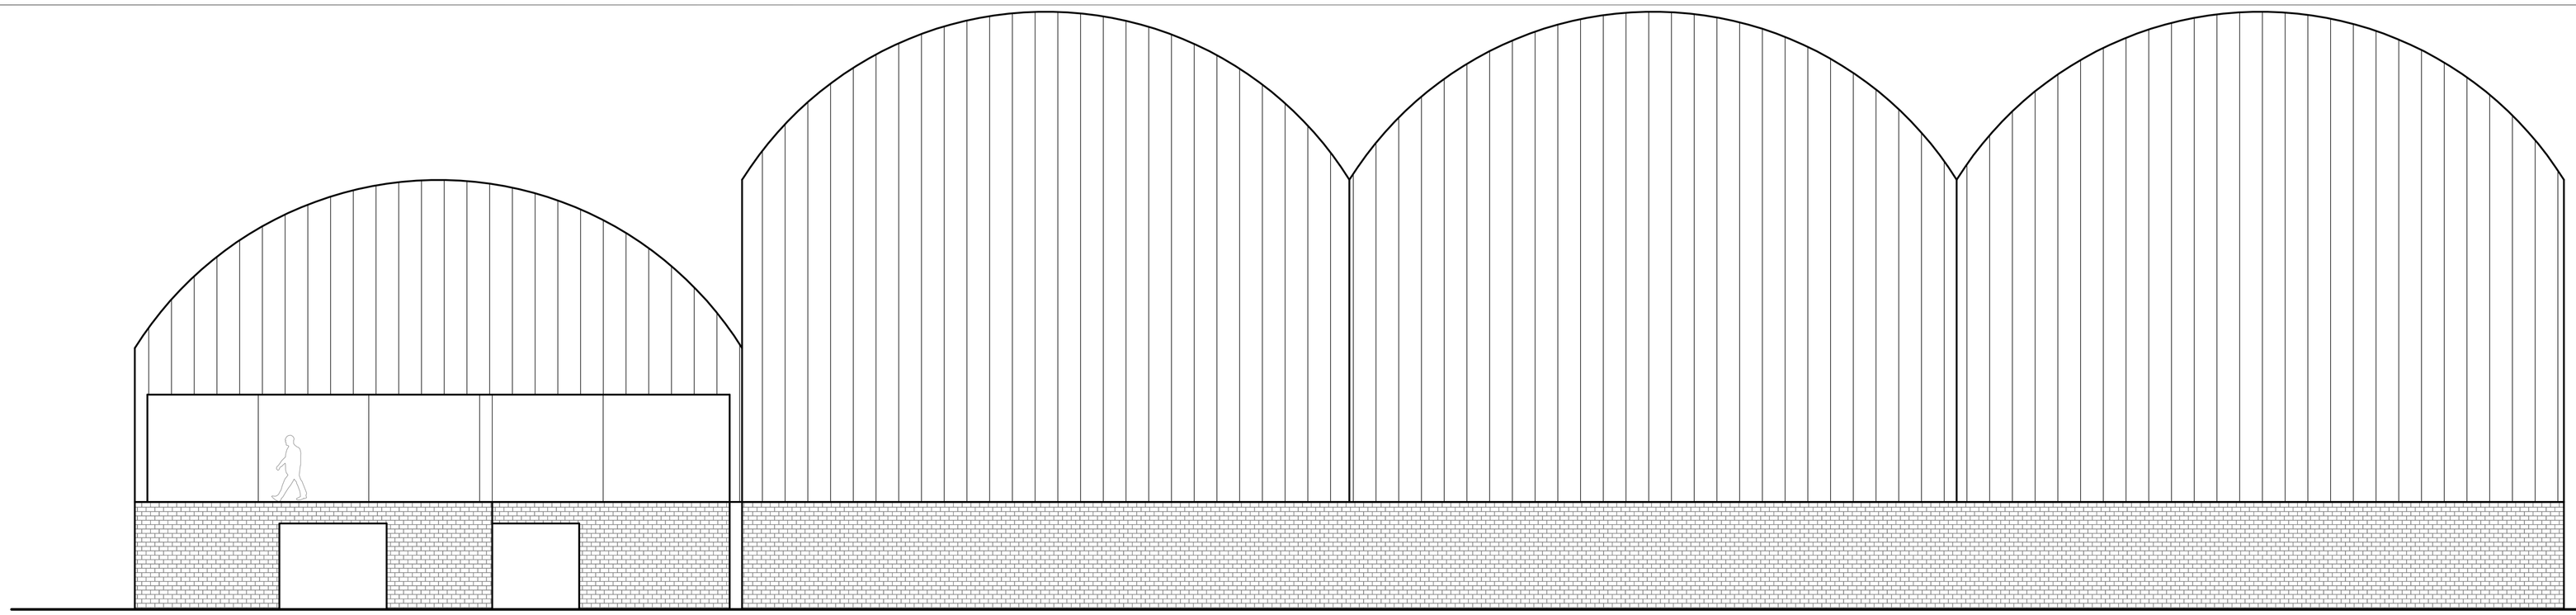


PROPOSED PITCH ELEVATION

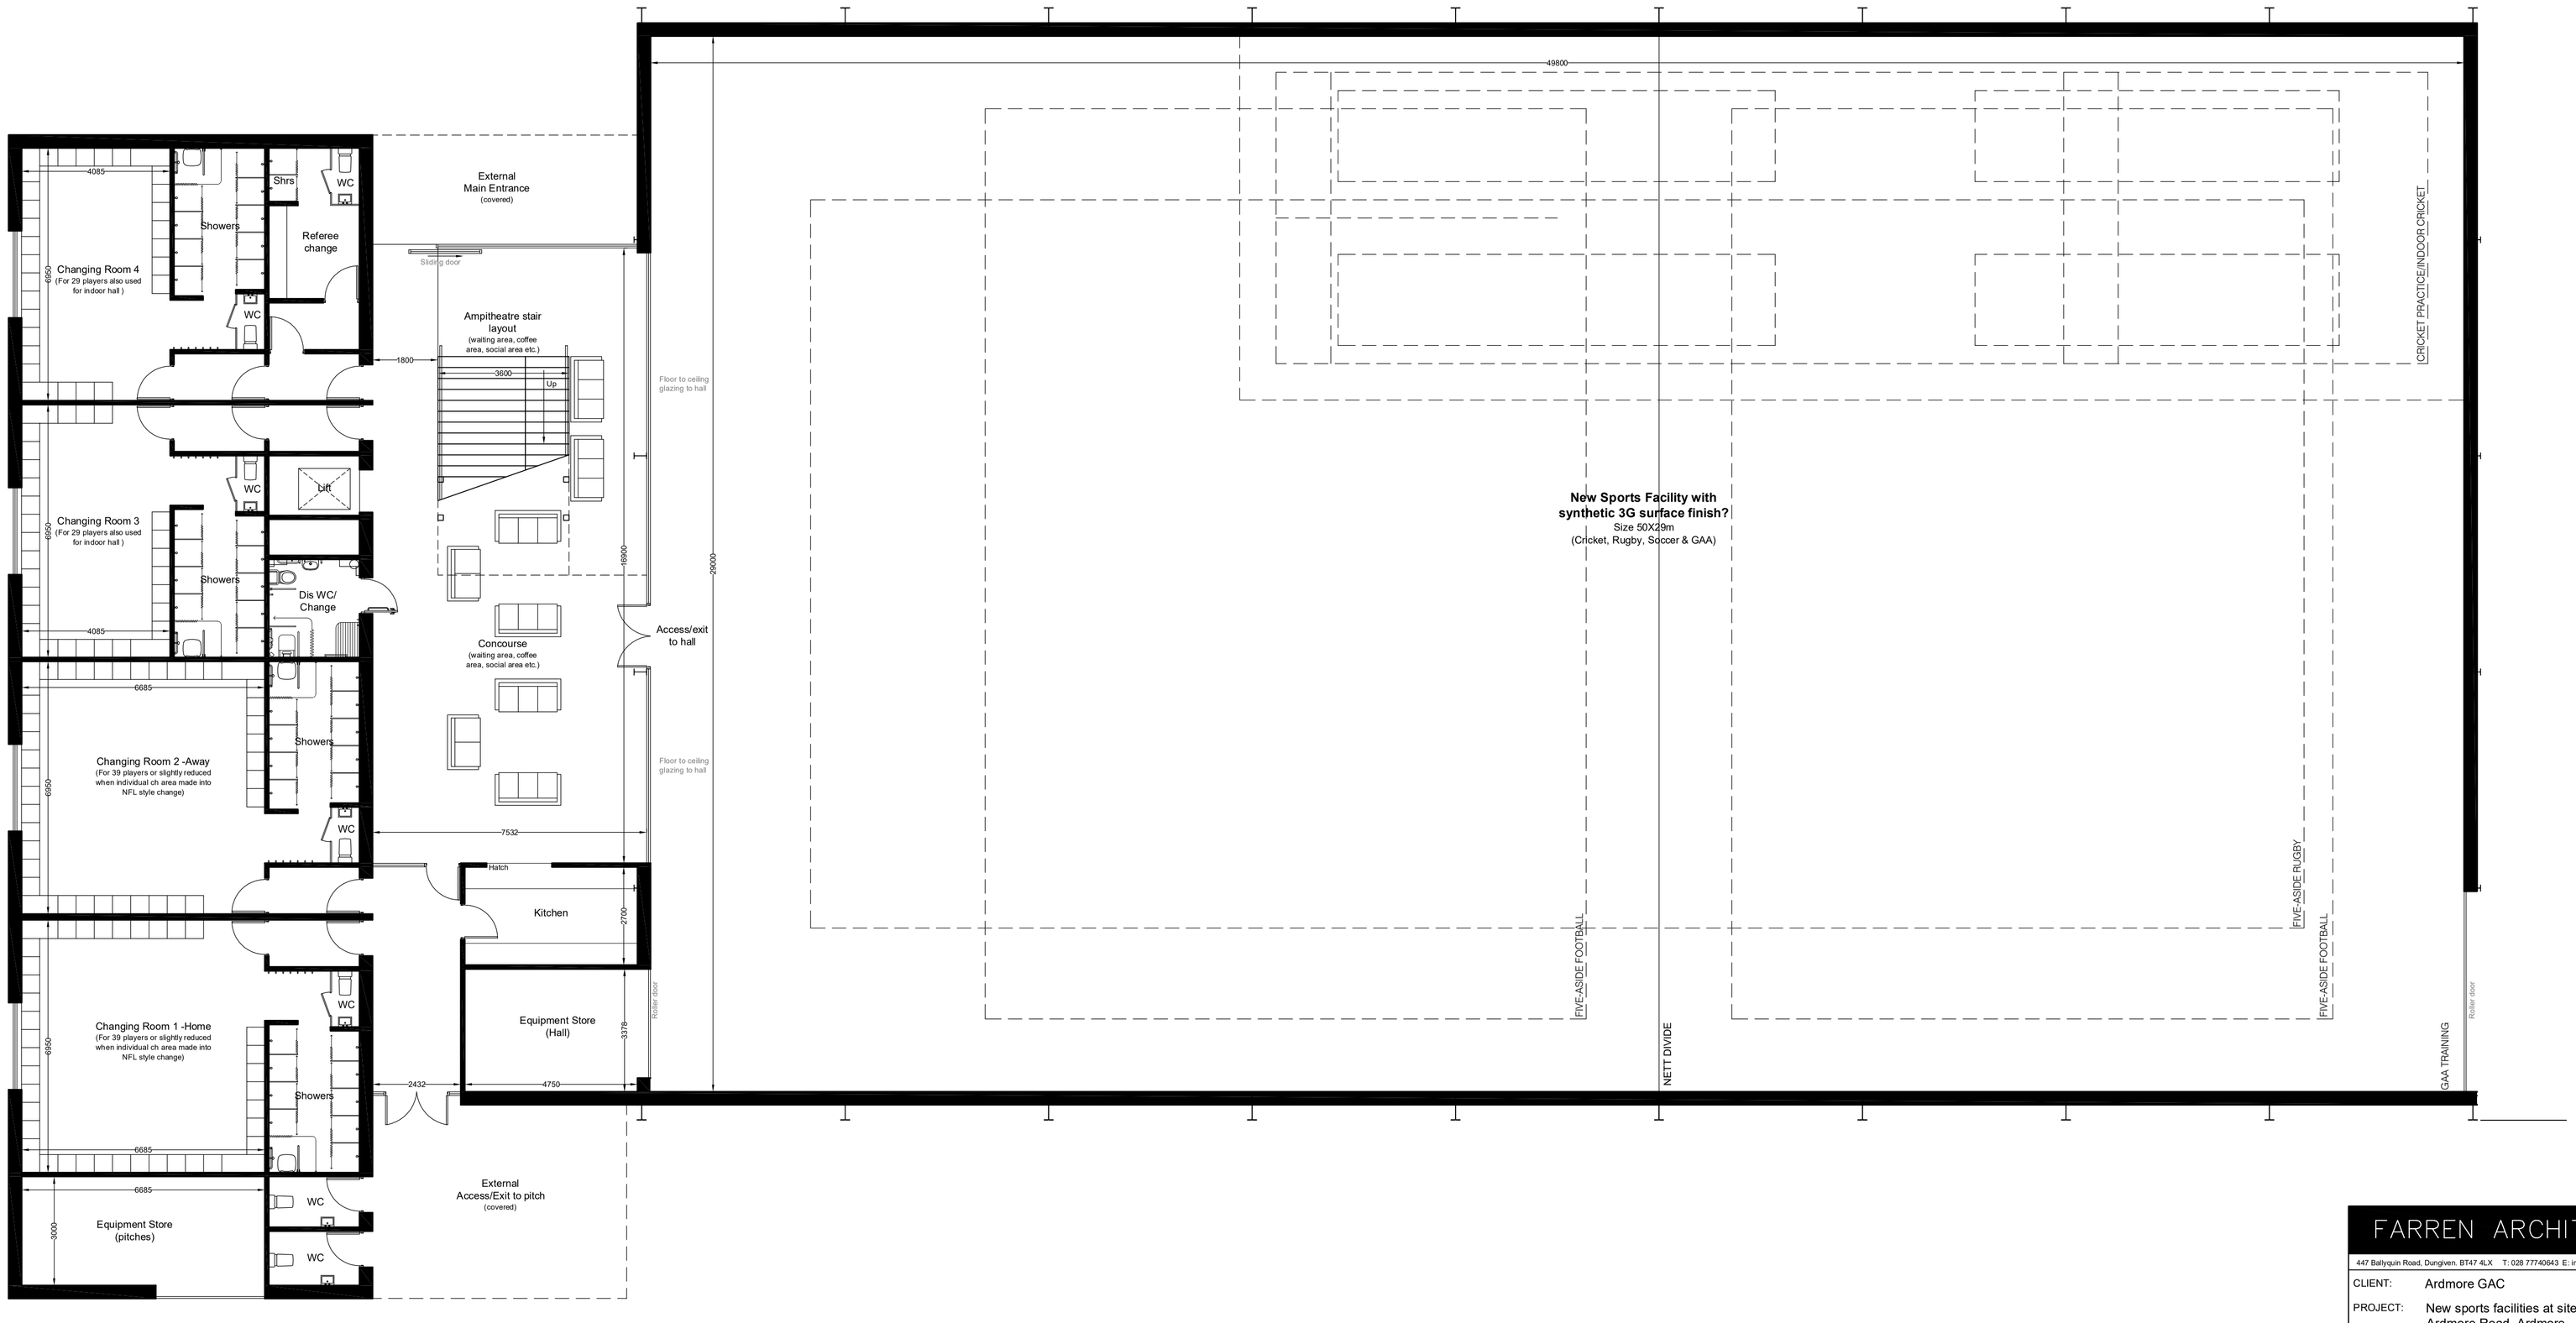

PROPOSED GROUND FLOOR PLAN

FARREN ARCHITECTS

447 Ballyquin Road, Dungiven. BT47 4LX T: 028 77740643 E: info@farrenarchitects.com

CLIENT:	Ardmore GAC		
PROJECT:	New sports facilities at site 50m SW of 62 Ardmore Road, Ardmore		
DWG TITLE:	**Proposed Pavilion - GF plan & elevation**		
PROJECT No:	**F356**	DWG No:	**SK03**
DATE:	06.10.2026	SCALE:	1:100
DWN BY:	EF	SHEET:	A1

© All rights reserved. All drawings and written material herein constitute original and unpublished work of the architect and may not be duplicated, used or disclosed without written consent of the architect.